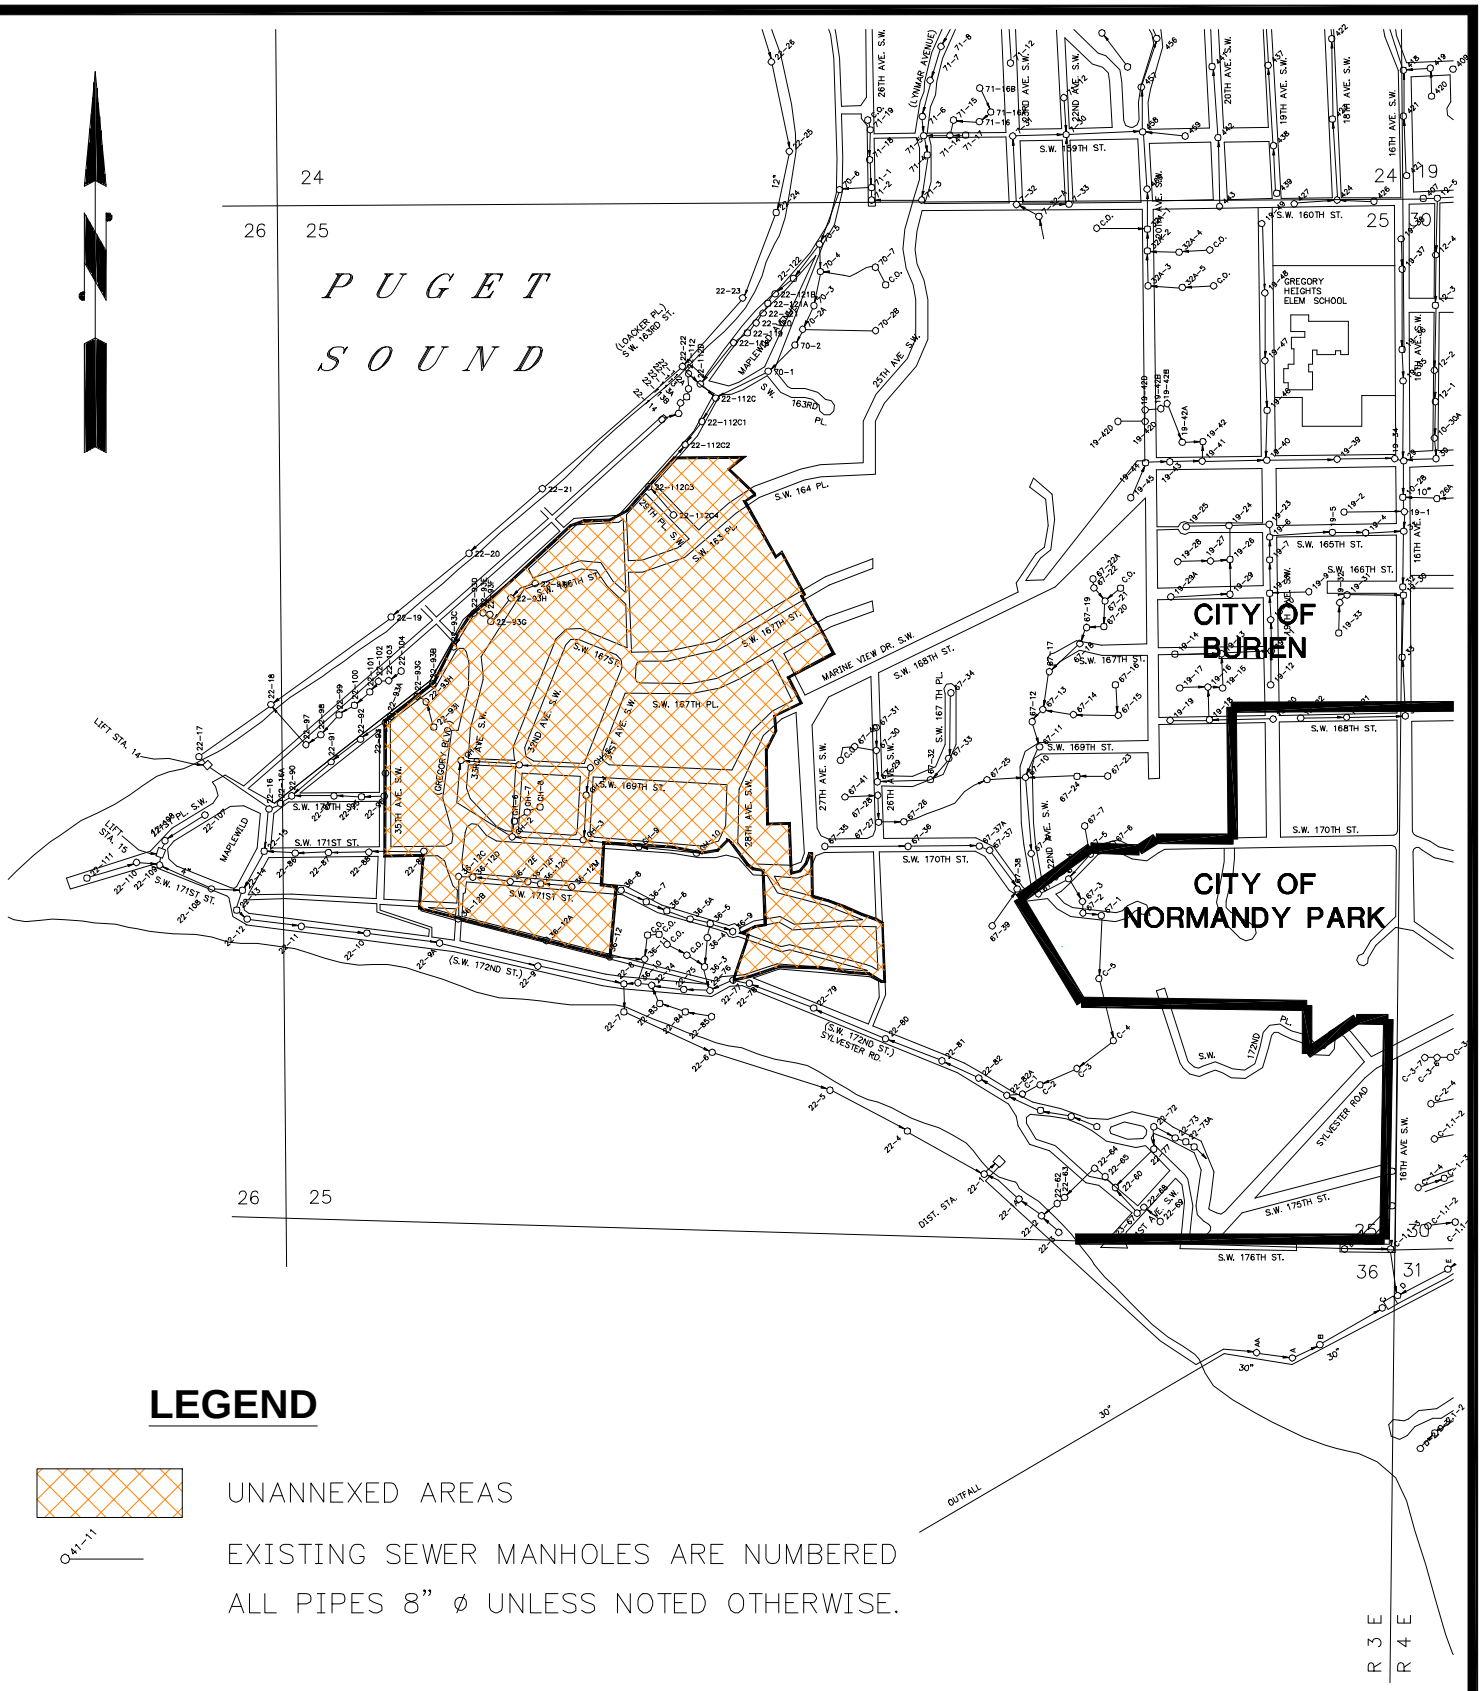

LEGEND

UNANNEXED AREAS

41-11 EXISTING SEWER MANHOLES ARE NUMBERED

ALL PIPES 8" ø UNLESS NOTED OTHERWISE.

SOUTHWEST SUBURBAN SEWER DISTRICT

ISLAND ANNEXATION GREGORY HEIGHTS

CHS ENGINEERS, LLC